* ROUNDEL POSITION TO BE
CONFIRMED AT TIME OF INSTALLATION

* BUBBLED AREA INDICATES BODY AND BORDER LAYOUT
TO BE AGREED AT THE TIME OF INSTALLATION,
APPROXIMATELY EARLY FEBRUARY.

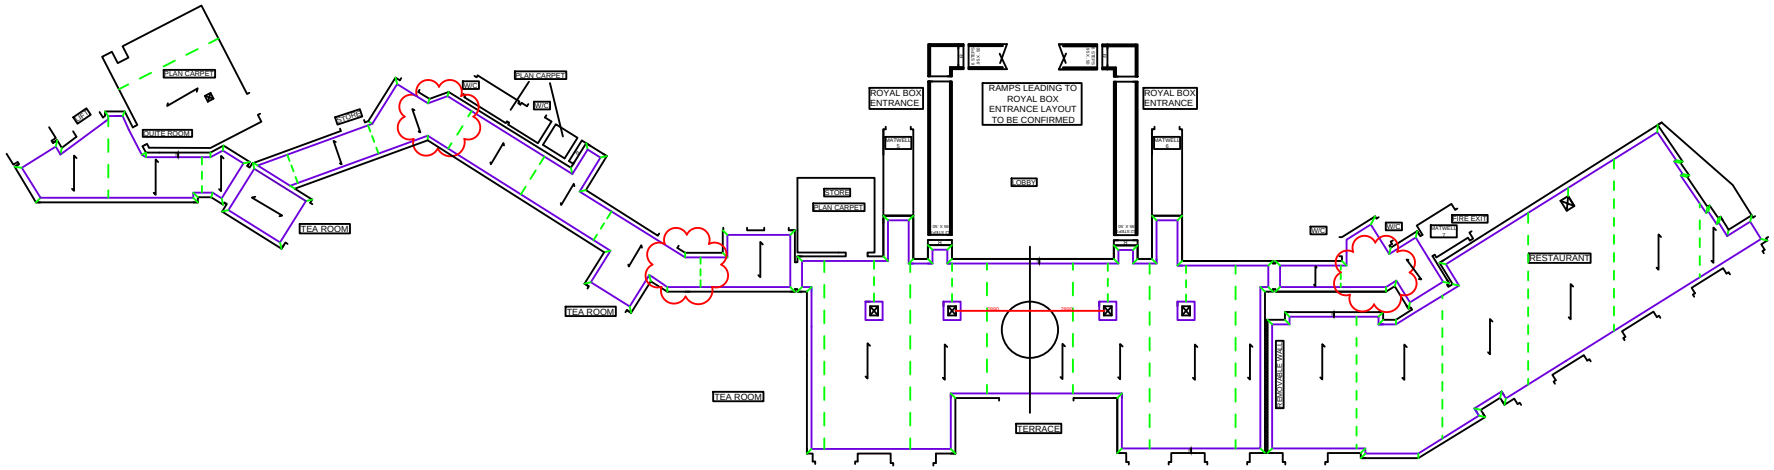

Unit 11, The Sidings
Hainault Road
Leytonstone
London
E11 1HD

Tel: 020 8988 0370
Fax: 020 8539 9476
Mobile: 07831 808 272
E-mail: stuart@rosemount-flooring.co.uk
Web: www.rosemountflooring.co.uk

CARPET MANUFACTURER :	WILTON CARPETS
CARPET TYPE :	AXMINSTER
PROJECT :	WIMBELDON
FLOOR :	LEVEL 28
AREA :	AELTC CLUB HOUSE
SCALE :	N/A
DATE :	22/11/2013
DRAWING NUMBER :	1087 13 - 5
REVISION :	A